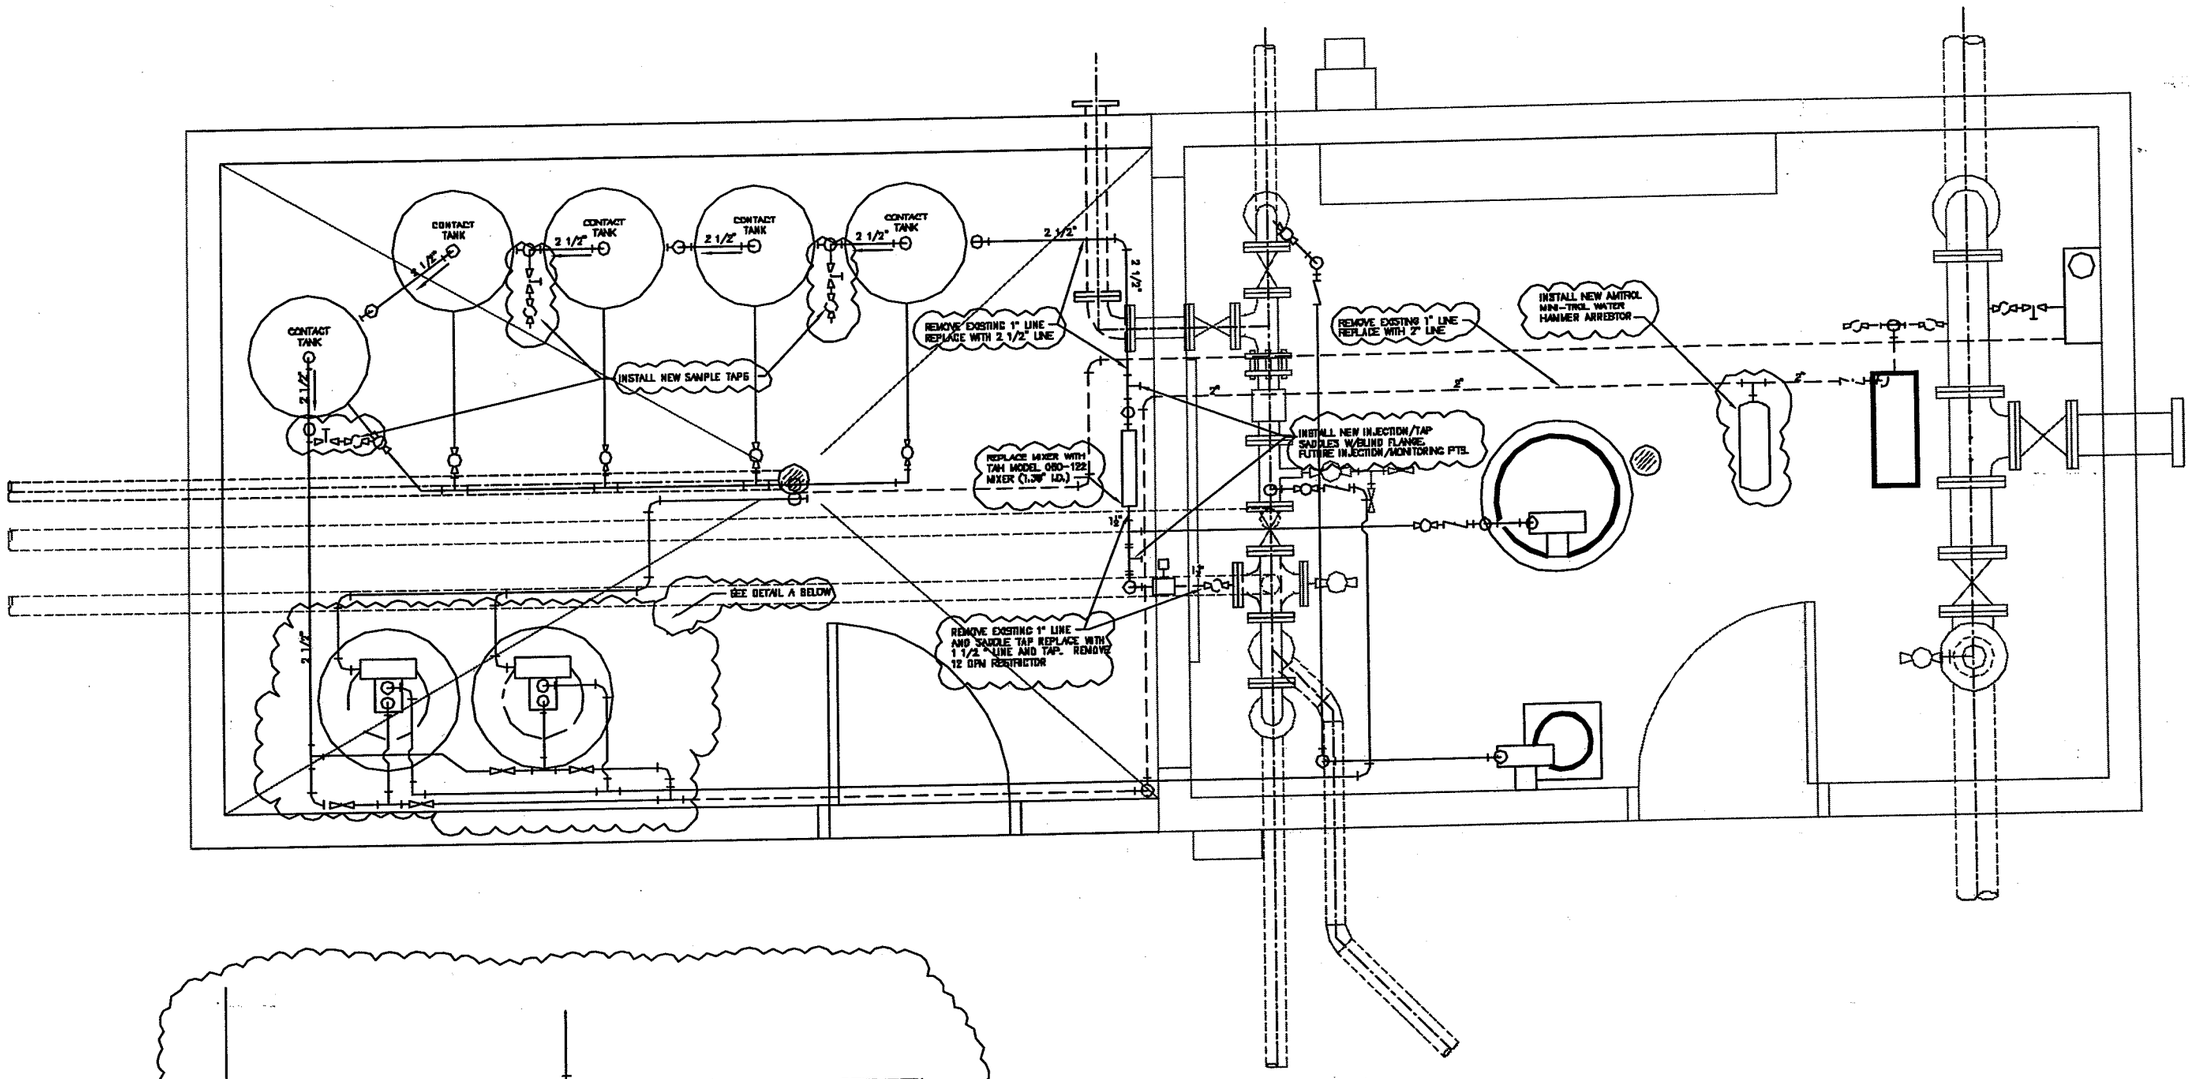

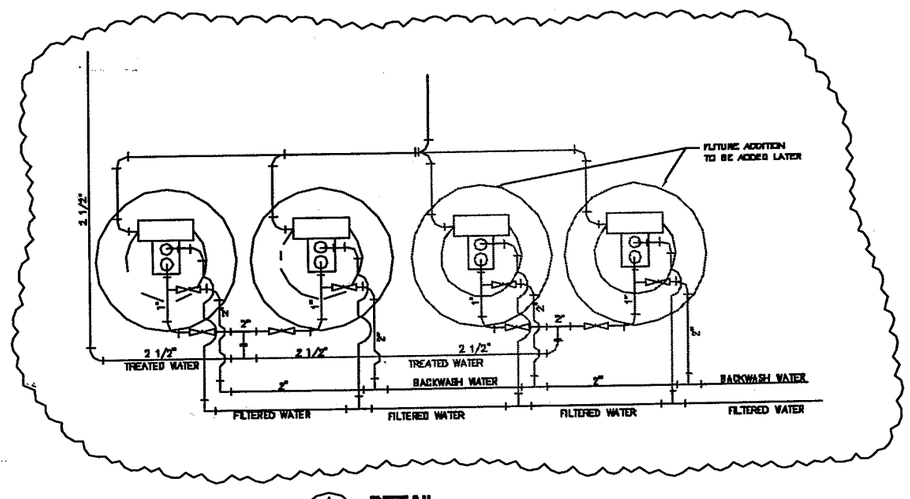

A DETAIL
MEDIA FILTER PIPING

N

No.	Revision	By	Date

WARNING
IF THIS BAR DOES NOT MEASURE 1" THEN DRAWING IS NOT TO SCALE

ASPEN GROVE
BIG SKY, MONTANA

PUMP HOUSE MODIFICATIONS
PLAN VIEW

PRELIMINARY
PUNCHLIST

HKM Engineering Inc.
Granite Tower Building
222 N. 32nd St., Suite 700
P.O. Box 31318
Billings, MT 59107-1318
(406) 656-6399, FAX (406) 656-6398

Sheet No.
P1
of 1

Copyright © 2005 HKM Engineering Inc., All Rights Reserved.

Project No. 04357.124 • ASPEN.DWG • Date JANUARY 2008 • Designed RS • Drawn RJA • Checked RS • Approved ??

D:\05\V35712\DWG\ASPEN.dwg 1/5/2008 7:33:34 AM MST