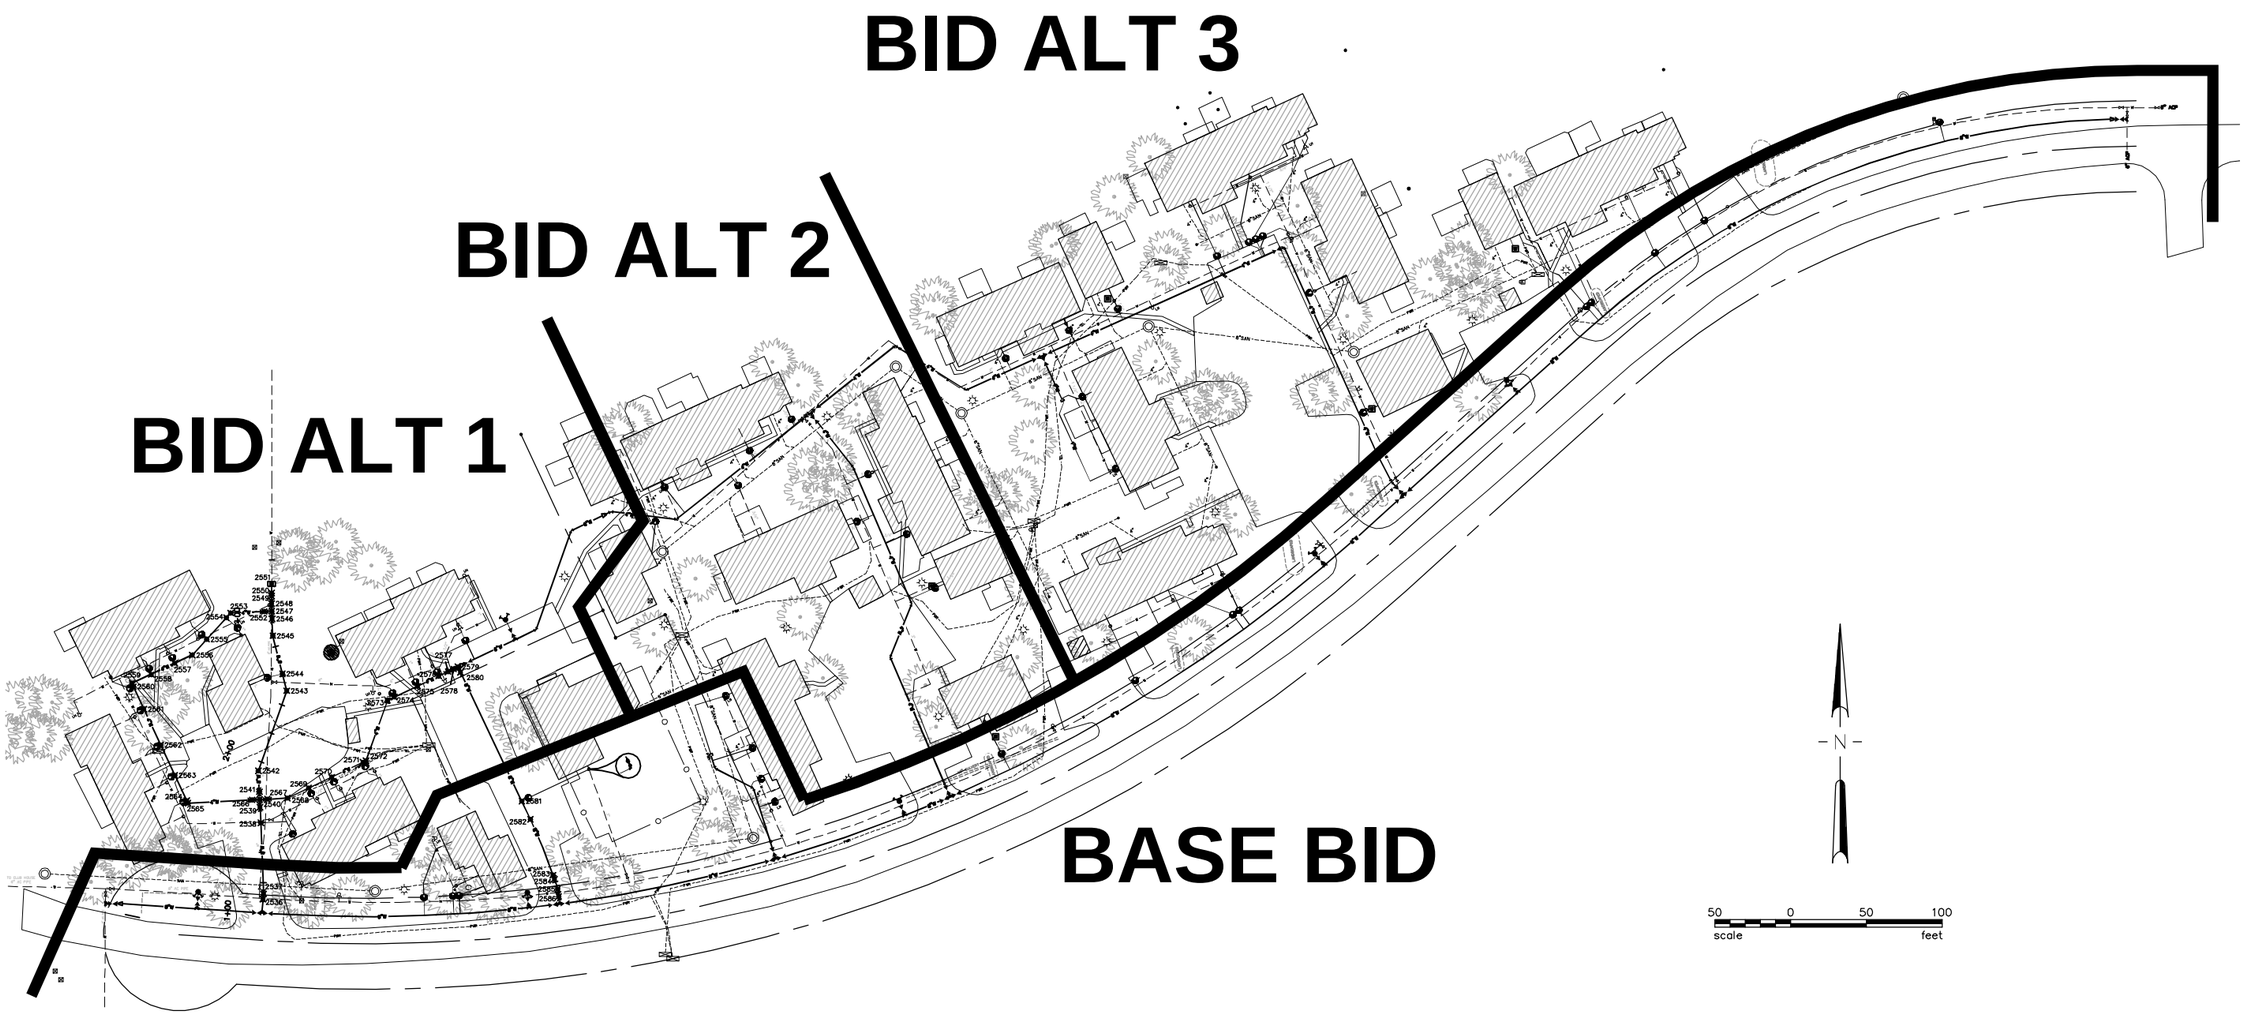

● Project No. 06M357.126 ● P&P SHEETS.dwg ● Date JUNE 2008 ● Designed DGD ● Drawn DGD ● Checked RFS ● Approved RFS

No.	Revision	By	Date

WARNING
0 1 2
IF THIS BAR DOES NOT MEASURE 1" THEN DRAWING IS NOT TO SCALE

2008 SILVERBOW WATER LINE REPLACEMENT PROJECT
BIG SKY, MONTANA

ALTERNATIVE BID MAP
-

MONTANA RICK F. SELENSKY 14806 PE PROFESSIONAL ENGINEER

HKM ENGINEERING
Granite Tower Building
222 N. 32nd St., Suite 700
P.O. Box 31318
Billings, MT 59107-1318
(406) 656-6399, Fax (406) 656-6398

Sheet No. 4
G-4
of 16

Q:\06\M357126\dwg\P&P SHEETS\P&P Bdwg.dwg 4/21/2009 10:24:33 AM MDT

Copyright @ 2008 HKM Engineering Inc., All Rights Reserved.